PRODUCED BY AN AUTODESK EDUCATIONAL PRODUCT

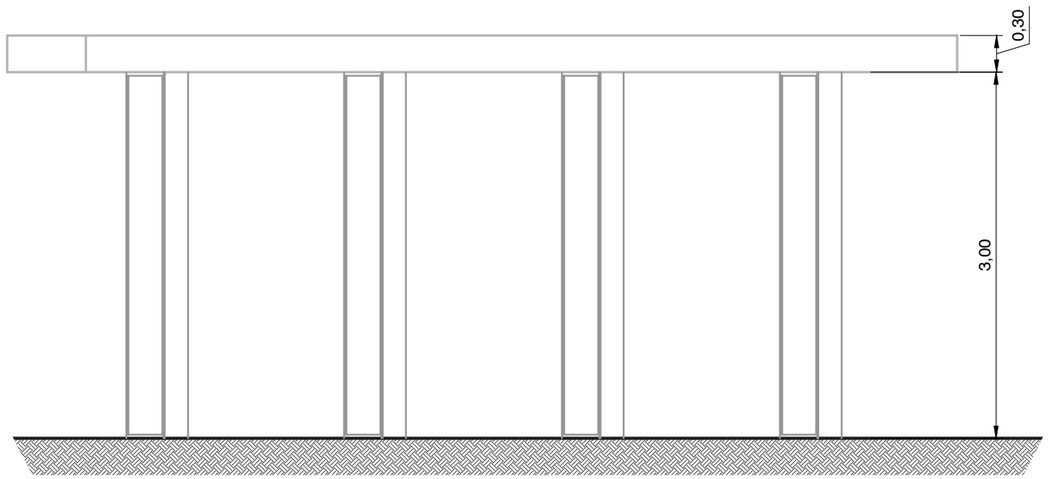


VISTA LATERAL
ESCALA 1/50

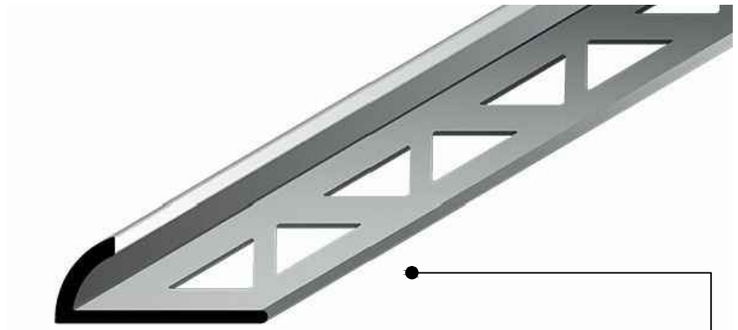

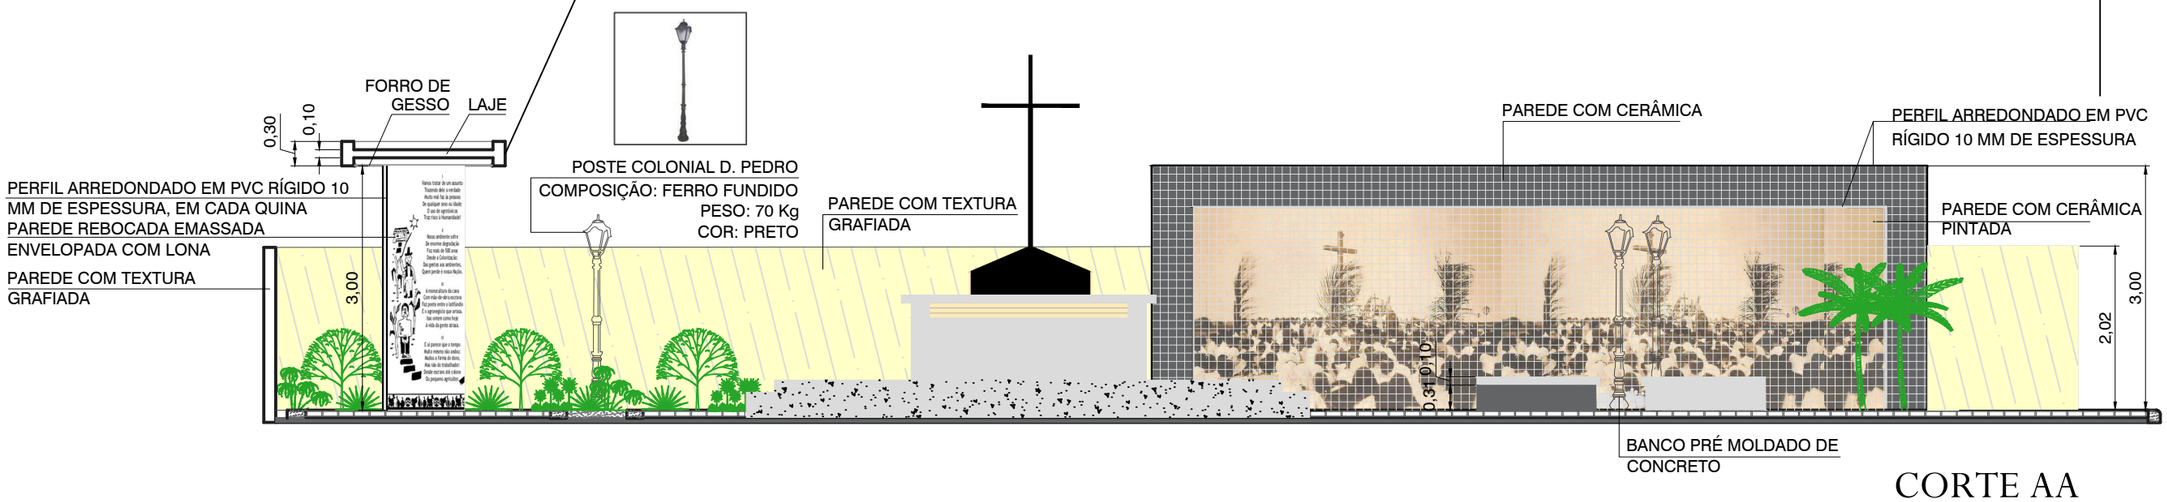


CORTE AA
ESCALA 1/75

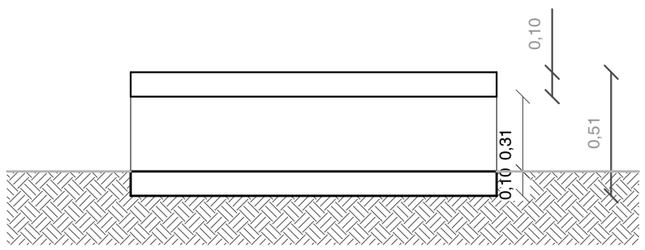


VISTA FRONTAL BANCO
ESCALA 1/25

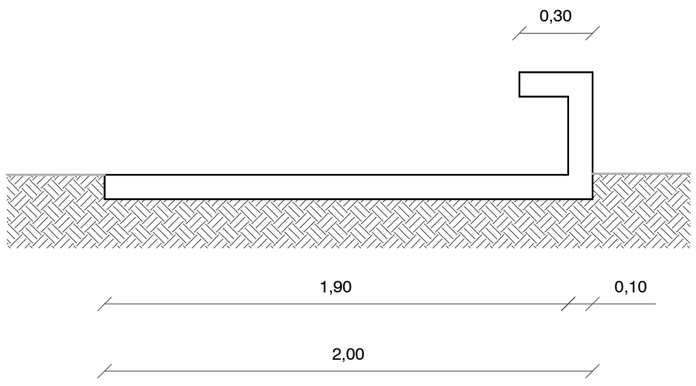


VISTA LATERAL BANCO
ESCALA 1/25

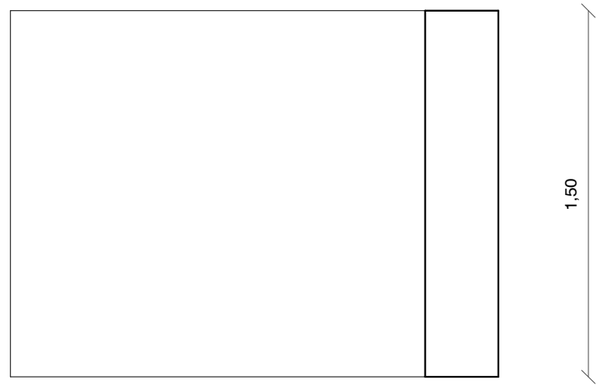


PLANTA BAIXA BANCO
ESCALA 1/25

PRANCHA 02/02
RESPONSÁVEL ELIANA MARIA DA SILVA MEDEIROS
DATA OUT/2017
ESCALA IND.
DESENHO: BRUNO ÍTALO F. DE OLIVEIRA
PROJETO PRAÇA CRUZ DAS ALMAS

PRODUCED BY AN AUTODESK EDUCATIONAL PRODUCT
PRODUCED BY AN AUTODESK EDUCATIONAL PRODUCT
PRODUCED BY AN AUTODESK EDUCATIONAL PRODUCT